Name Of the Work:Emergency Grants in Ward No.10, Doddabommasandra Vidyaranyapura Sub Division

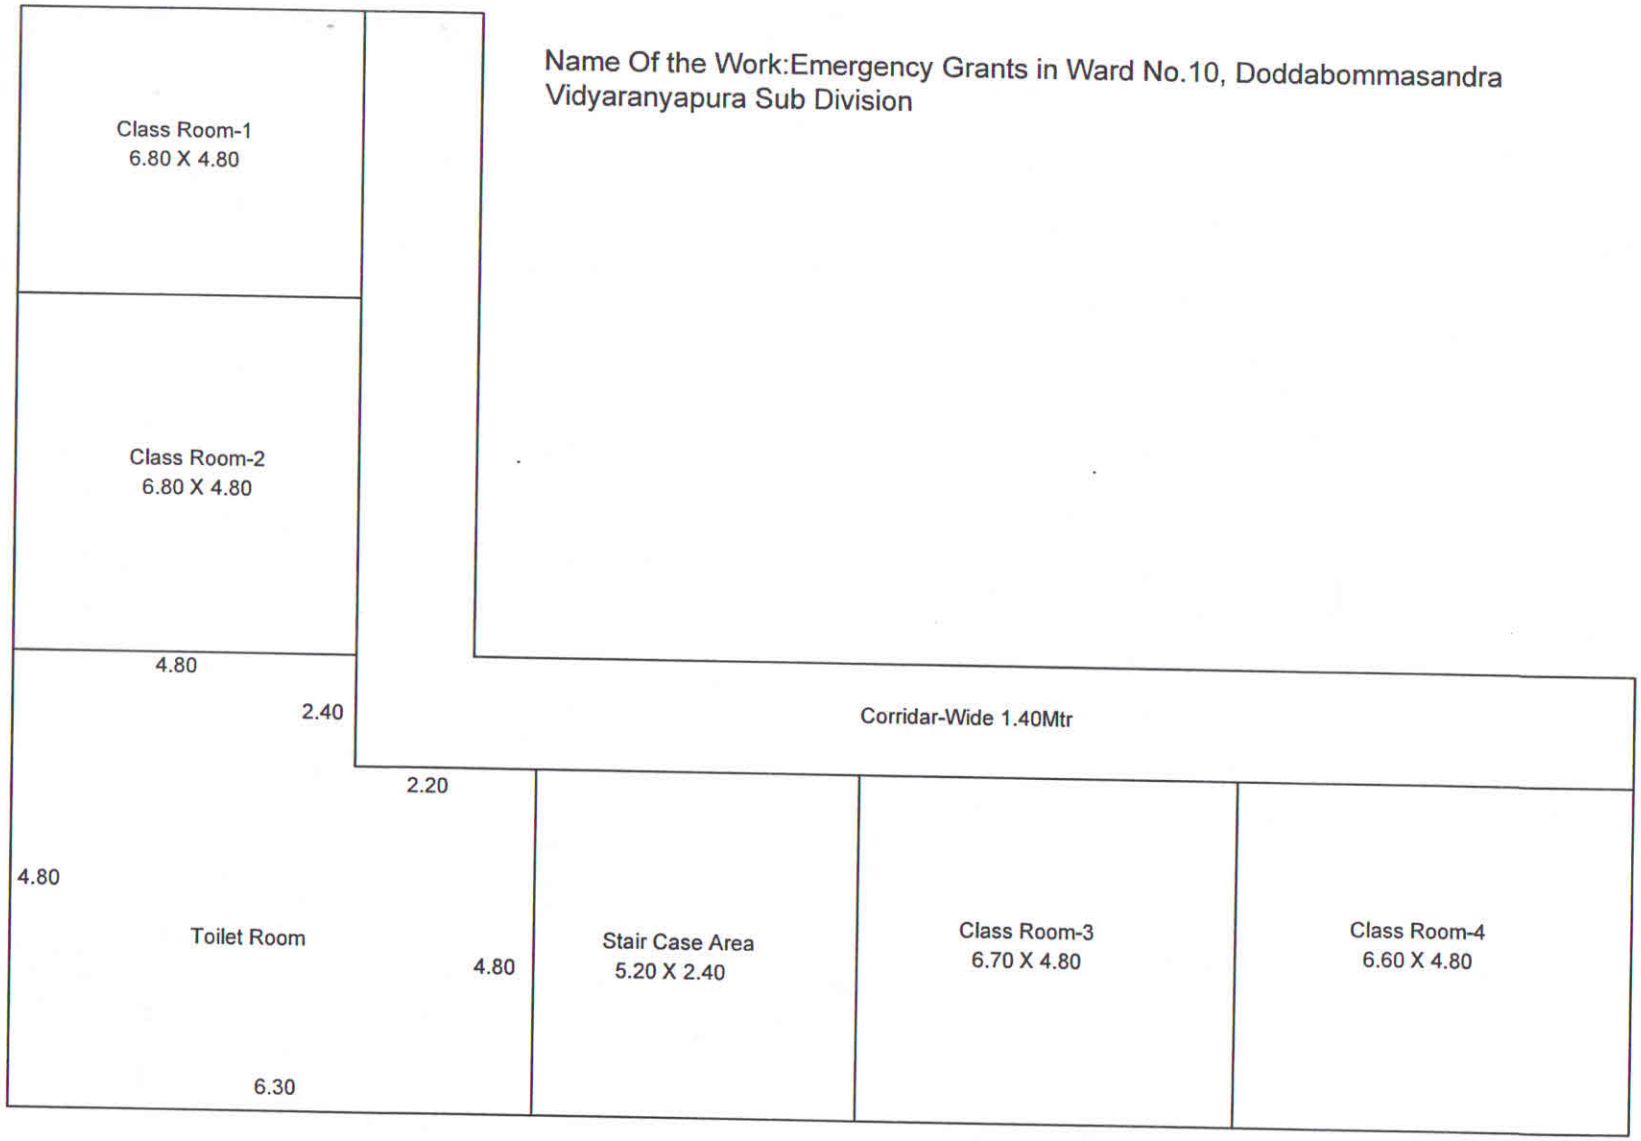

Assistant Engineer
Ward No.10

Asst. Executive Engineer
Vidyaranyapura Sub Division

ASSISTANT EXECUTIVE ENGINEER
Vidyaranyapura Sub-Division
Bruhath Bengaluru Mahanagara Palike

Dimensions All are in Meter

Name Of the Work:Emergency Grants in Ward No.10, Doddabommasandra Vidyaranyapura Sub Division

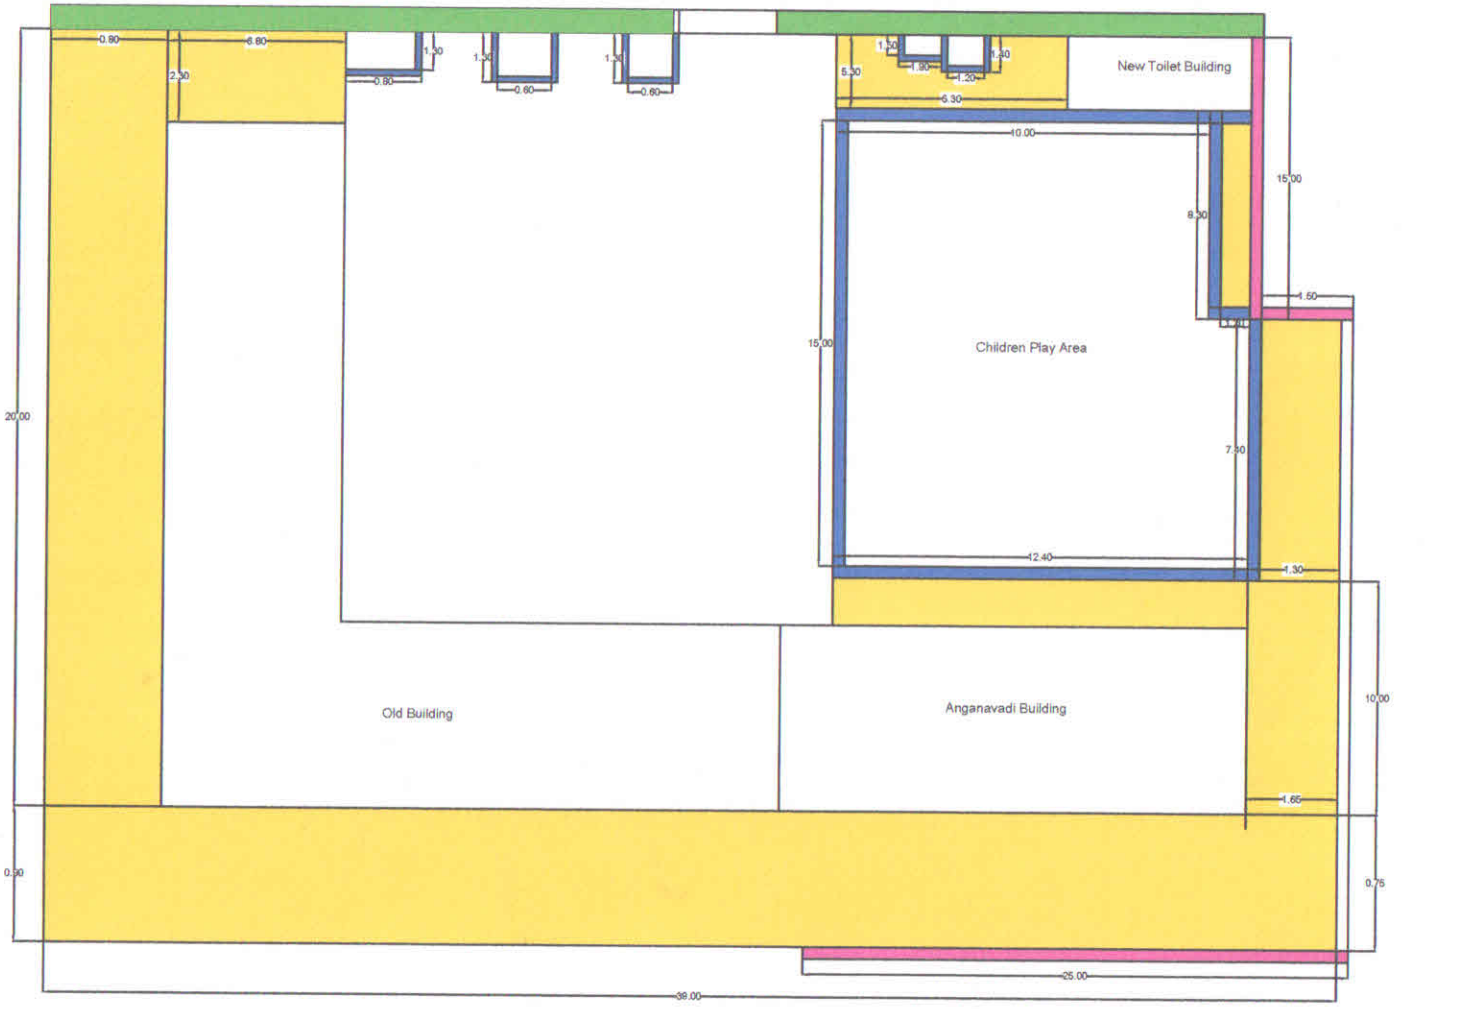

Assistant Engineer
Ward No.10

Asst. Executive Engineer
Vidyaranyapura Sub Division

ASSISTANT EXECUTIVE ENGINEER
Vidyaranyapura Sub-Division
Bruhath Bengaluru Mahanagara Palike

Dimensions All are in Meter